FilmL.A., Inc.
6255 W Sunset Blvd, 12th Floor
Hollywood, CA 90028
t: (213)977-8600 - f: (213)977-8601
www.filmla.com

Summary Information

Permit No: F00146158-A **Type of Permit:** FILMING **Release Date:** 12/10/2018

Production Company TWENTIETH CENTURY FOX TELEVISION

Insured Company Name TWENTIETH CENTURY FOX TELEVISION

Contact Phone No. 1 310-369-1000
Contact Phone No. 2 310-696-5734
Fax
Address 10201 W PICO BLVD, BUILDING 1 LOS ANGELES, California 90064

Production Title SINGLE PARENT- EP115

Type of Production TV Sitcom

Producer Erin O'Malley

Director N/A N/A

1st AD Michael Risoli

Production Manager Ryan Guellow

FilmL.A. Coordinator Tara Kramer

Location Manager Lucas Nalepinski
Primary Phone Mobile - 310-369-3586
Secondary Phone

Location Assistant n/a n/a
Primary Phone Mobile - 000-000-0000
Secondary Phone

Fees

Posting 1200	$276.00
Notification Charge	$170.00
LA CITY LANE AND STREET CLOSURE FEE	$312.00
FILMLA NON-REFUNDABLE FILM PERMIT RIDER FEE	$109.00

Total Permit Fee $867.00

Number of Locations 1

NOT A PERMIT

FilmL.A., Inc.
6255 W Sunset Blvd, 12th Floor
Hollywood, CA 90028
t: (213)977-8600 - f: (213)977-8601
www.filmla.com

Summary Information — Location

Permit Number	F00146158-A	**Location Manager**	Lucas Nalepinski
Production Company	TWENTIETH CENTURY FOX TELEVISI...	Primary Phone	Mobile - 310-369-3586
Insured Company	TWENTIETH CENTURY FOX TELEVISI...	Secondary Phone	
Production Title	SINGLE PARENT- EP115		

Location Address 3060 Danalda Dr, Los Angeles, CA, 90064

Location Type Private Residence

Prep Dates 12/10/2018 - 12/10/2018 07:00 - 19:00 1 day

Film Dates 12/11/2018 - 12/12/2018 07:00 - 22:00 2 days

Open or Closed to the Public Closed

Generic Conditions

*Certain service and personnel fees required by jurisdictional agencies are not collected by FilmL.A. Any such fees must be paid directly to the appropriate agency, and a separate invoice will be provided to the permittee.
Community Survey Obtained
Must Maintain 5' Clearance on Sidewalks/Walkways
Must maintain local/emergency access
No cast or crew parking on area streets
No interference with merchant activity.
Number of uniformed officers listed on the permit is a minimum requirement. Permittee remains responsible for deploying a sufficient number of uniformed officers to provide traffic and crowd control to ensure the safety of the film crew and the public.
Traffic control must be done in accordance w/MUTCD
Traffic Officers Required
Uniformed officers shall have a copy of the film permit in their possession and are required to confirm that all traffic control signage devices are in place.

Please see attached document Danalda Dr (closure) Bridlevale Dr & Cheviot Dr - Single Parent.pdf

Equipment on Location

Type	Quantity
5 or 10 ton trucks	2
Cast/Crew vehicles	65
Cube Trucks	4
Generator	1
Motor Homes	2
Picture vehicles	1
Stakebed Trucks	3

Personnel on Location

Type	Quantity
Cast	5
Crew	65
Off-Duty/Retired LAPD Officer(s)	2

NOT A PERMIT

FilmL.A., Inc.
6255 W Sunset Blvd, 12th Floor
Hollywood, CA 90028
t: (213)977-8600 - f: (213)977-8601
www.filmla.com

Summary Information — Location

Permit Number	F00146158-A	**Location Manager**	Lucas Nalepinski
Production Company	TWENTIETH CENTURY FOX TELEVISI...	Primary Phone	Mobile - 310-369-3586
Insured Company	TWENTIETH CENTURY FOX TELEVISI...	Secondary Phone	
Production Title	SINGLE PARENT- EP115		

Vans 3

Filming Activities Drive ups & away; Equipment across street; Equipment on property; Equipment on sidewalk, in curb lane & across street; Exterior establishing shots; Interior and exterior dialogue; Intermittent traffic control - 2 minutes standard; Camera across street, and in curb lane, actors in street, night exteriors, condor, 40 Extras, cabling across street; SOFT CLOSURE ON DANALDA DR , LOCAL TRAFFIC WILL HAVE COMPLETE ACCESS TO THEIR HOMES, 5PM-10PM; PREP DAY IS JUST SET DRESSING, SMALL CREW;

Jurisdiction **Political:** Los Angeles City - Council District 05 **Police:** Los Angeles Police Department **Fire:** Los Angeles City

Thomas Guide **Page:** 632 **Grid:** F6

Approvals

FILMLA. CLOSURES	Yulizza Ramirez
LOS ANGELES CITY DEPARTMENT OF PUBLIC WORKS	Vanessa Martin
LOS ANGELES CITY POLICE DEPARTMENT	Irene Martinez

Coordinator Note Rider A releases location

Parking

Base Camp	10201 W PICO	**Crew Parking**	10201 W PICO
Location Type :	BLVD, Los Angeles,	Location Type :	BLVD, Los Angeles,
Other Location	CA, 90035	Other Location	CA, 90035

Posting "No Parking" signs
E/S DANALDA DR, 300FT NORTH FROM CHEVIOT DR
W/S DANALDA DR, 150FT ACROSS FROM 3060 DANALDA DR (PICTURE)
N/S CHEVIOT DR, FROM DANNYHILL DR TO EARLMAR DR

Approximate Footage 901 - 1200 **Log Number** 225981

Date(s) 12/11/2018 to 12/12/2018 **Time(s)** 07:00 to 22:00

Lane / Full Closure SOFT CLOSURE- DANALDA DR., BRIDLEVALE- CHEVIOT DR

Approximate Footage 0 - 300

Date(s) 12/11/2018 to 12/12/2018 **Time(s)** 17:00 to 22:00

NOT A PERMIT

Permit #F00146158-A

R3-1 R3-2 R11-4 R11-2 SC3 M4-10(L) M4-10(R) W20-2 W20-3

Ⓢ TRAFFIC SIGNAL

● TRAFFIC CONE

TYPE I W/ SIGN

HIGH LEVEL WARNING DEVICE

ALL TRAFFIC CONTROL WILL BE INSTALLED TO MEET OR EXCEED THE LATEST CA-MUTCD MINIMUM REQUIREMENTS

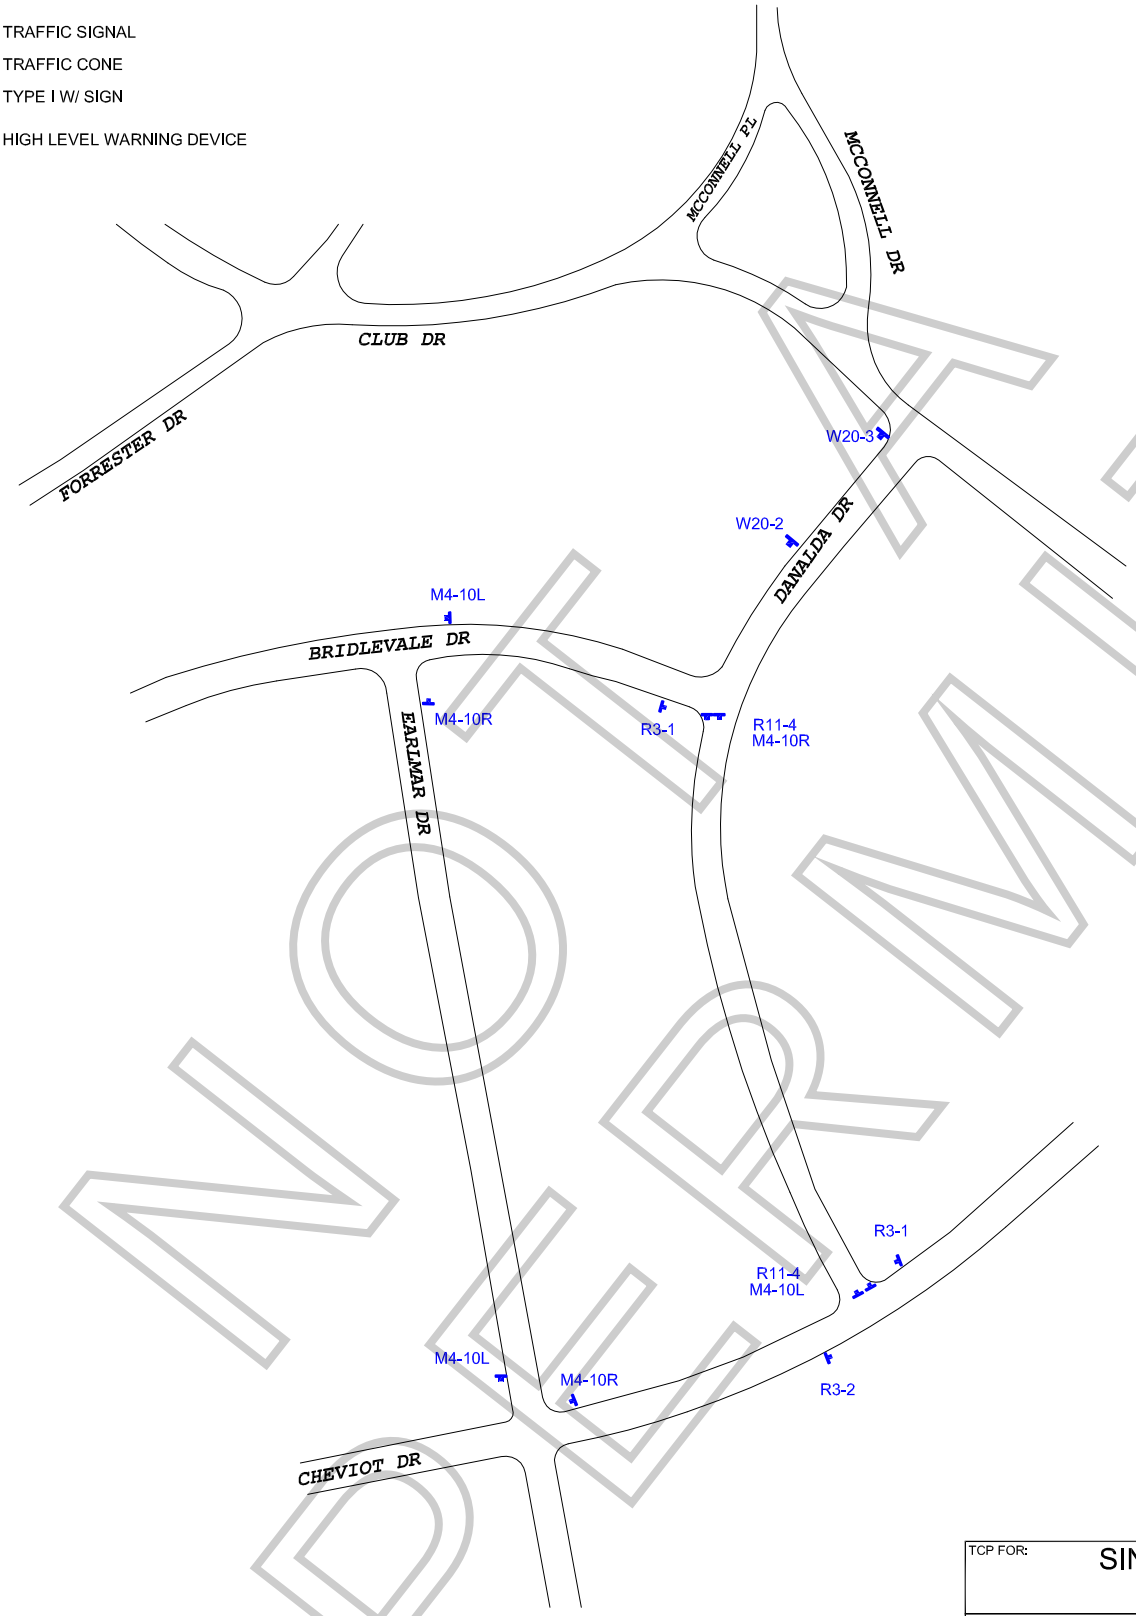

NOT A PERMIT

WORK ZONE TRAFFIC CONTROL PLAN
GENERAL NOTES

1. DATE/TIME: 12-11-18 FROM 17:00 HOURS TO 22:00 HOURS.

2. ALL SIGNING, STRIPING, AND TRAFFIC CONTROL DEVICES SHALL CONFORM TO THE (CURRENT) STATE OF CALIFORNIA DEPARTMENT OF TRANSPORTATION (CALTRANS) STANDARD PLANS AND STANDARD SPECIFICATIONS, CALIFORNIA MUTCD, AND ANY ADDENDUMS THERETO, AND AS SHOWN ON THESE PLANS, SYMBOLS AND ABBREVIATIONS USED ARE SHOWN ON CALTRANS STANDARD PLANS.
3. THERE WILL BE NO INTERFERENCE WITH TRAFFIC SIGNALS OR CROSSWALKS.
4. CONES WILL BE 28" MINIMUM HEIGHT AND HAVE REFLECTORIZED SLEEVES FOR NIGHT WORK.
5. POLICE WILL DIRECT TRAFFIC IF NECESSARY.

TCP FOR:	SINGLE PARENT
LOCATION:	DANALDA DR CLOSURE BRIDLEVALE DR TO CHEVIOT DR LOS ANGELES, CALIFORNIA
CONTACT:	ELISA SMITH OFFICE# 213-763-9000 LUCAS NALEPINSKI PH# 617-283-3156
	JCL TRAFFIC SERVICES (213) 622-9775 C31-CA Lic # 805357
DATE / REVISIONS	DRAFTER: MARIO MENJIVAR SCALE: N.T.S. FILM LA: TK